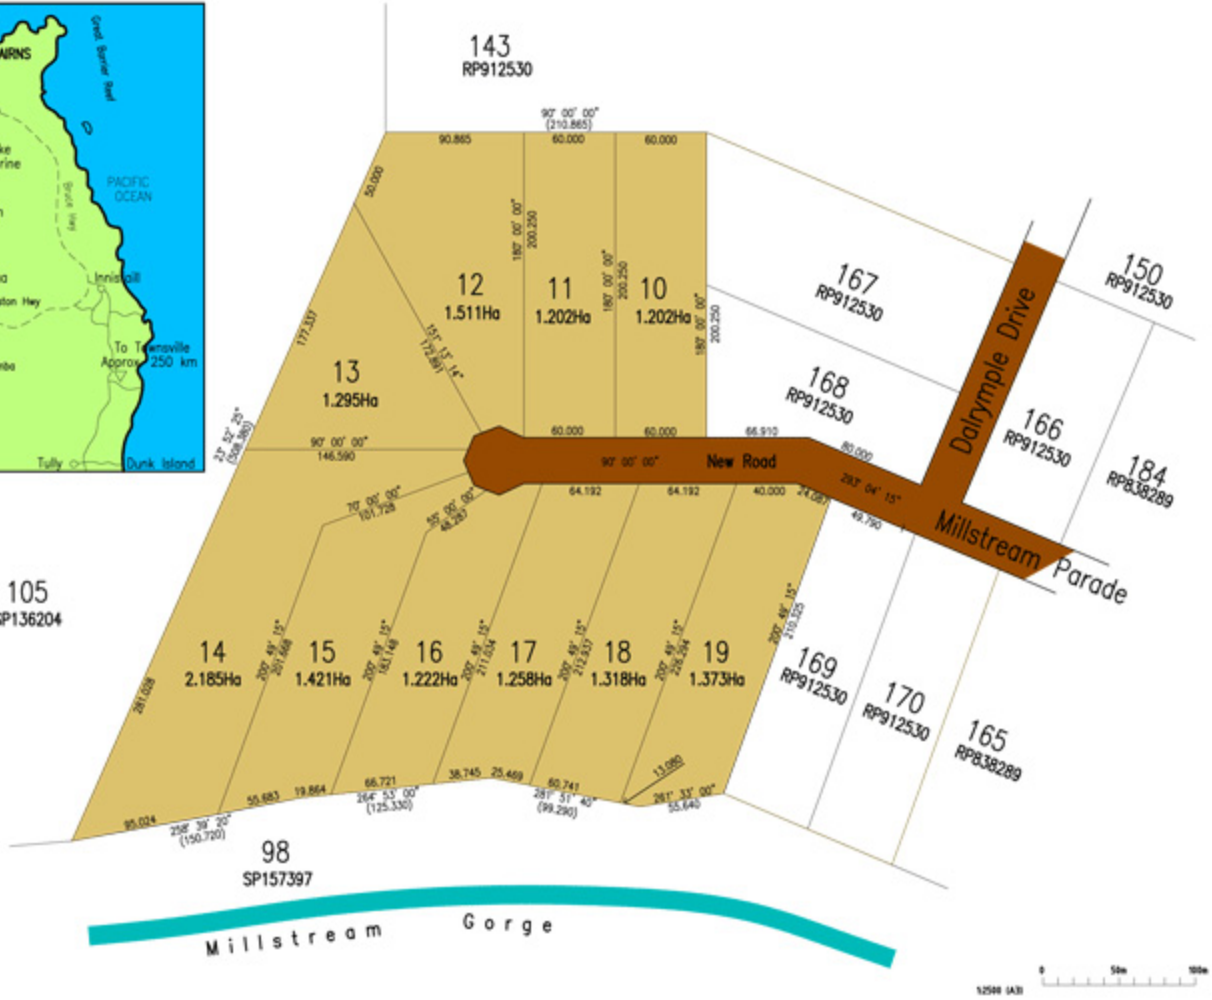

No.	DATE	ISSUE / REVISIONS	DES	DRN	CHKD	APPD
DRAWING FILE		REF FILE				

MILLSTREAM GORGE ESTATE
STAGES 1 & 2

L.S. TWINE & ASSOCIATES
LICENSED SURVEYOR
5 Jack St, Atherton
PO Box 148
Atherton, Q 4883
Ph. (07) 4091 300 Fax. (07) 4091 555

BRUCE & ASSOCIATES CONSULTING
CIVIL & STRUCTURAL ENGINEERS
PROJECT MANAGERS
DEVELOPMENT CONSULTANTS
28 Quail St
PO Box 907
CAIRNS Q 4870
Ph. (07) 4052 1700 Fax. (07) 4052 1704
Email: email@brucecons.com.au

Designed: EWK	Drawn: BRD	JOB No: 3102	
Checked:	Date:	SHEET: SK-1	A
Approved:	R.P.E.Q. No.	SCALE: 1:2500	